Name of work: Construction of Public Toilet in ward no-04 (004-19-000049)

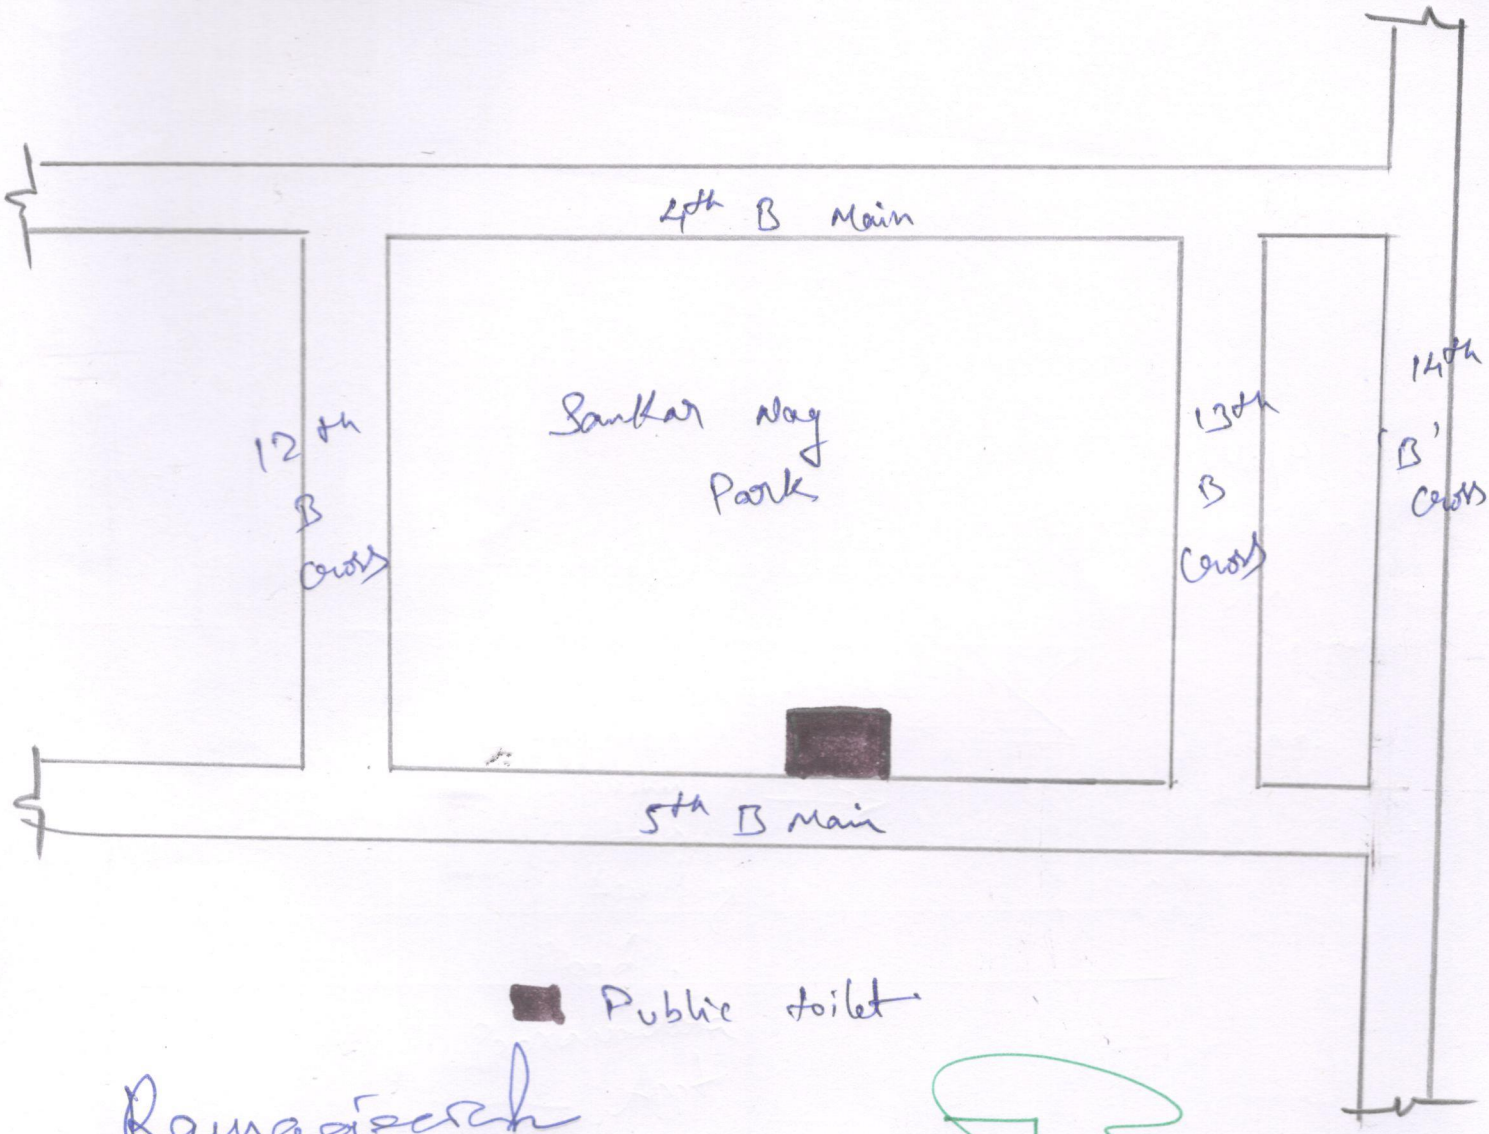

Ramaiah

Asst. Executive Engineer
Project Division
Yelahanka Zone
BBMP, Bangalore - 92